22 HOSNER MT ROAD - ELEVATION PLANS

REAR ELEVATION PLAN

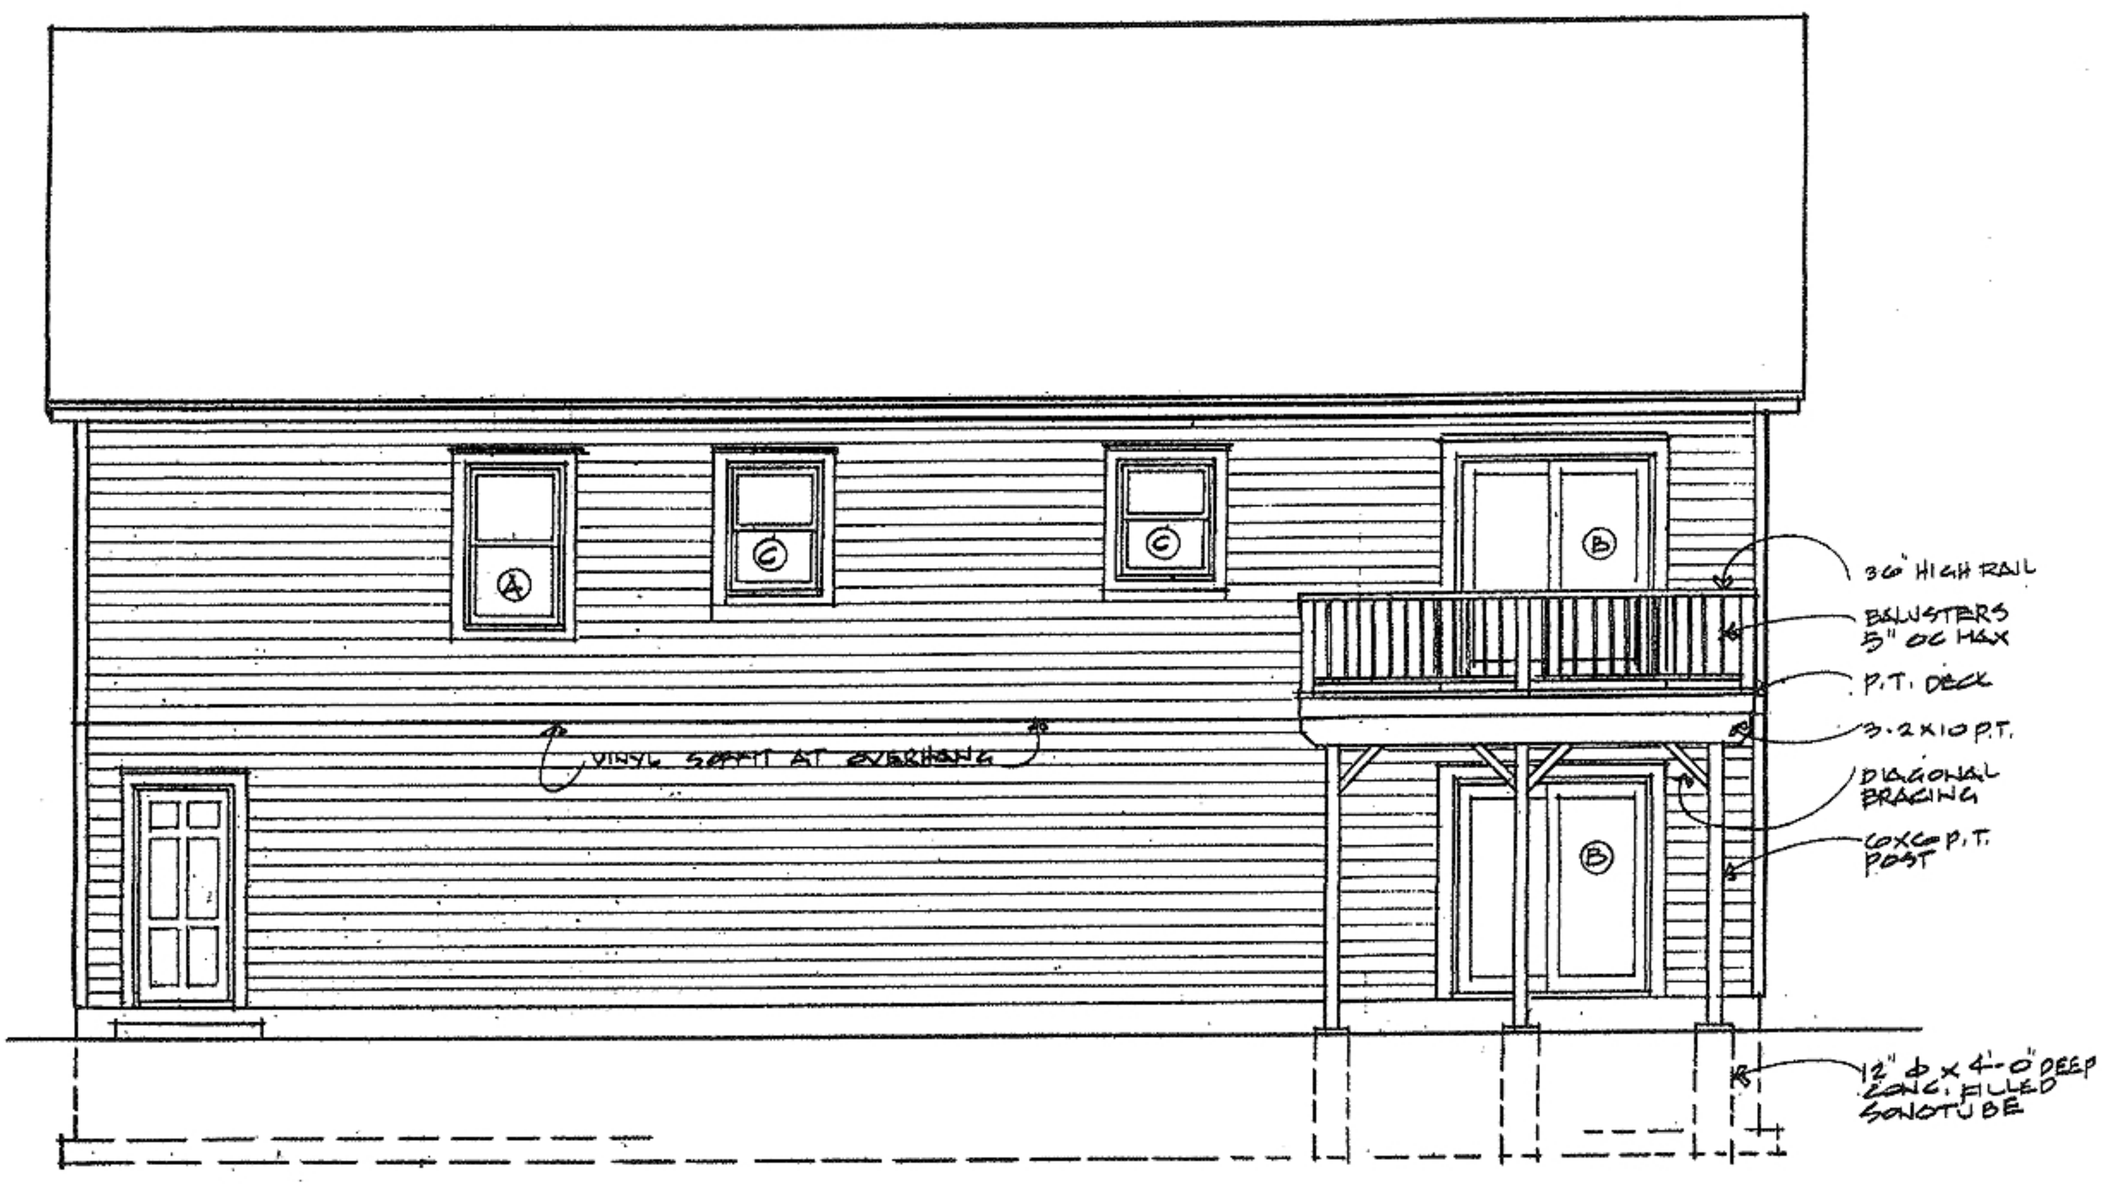
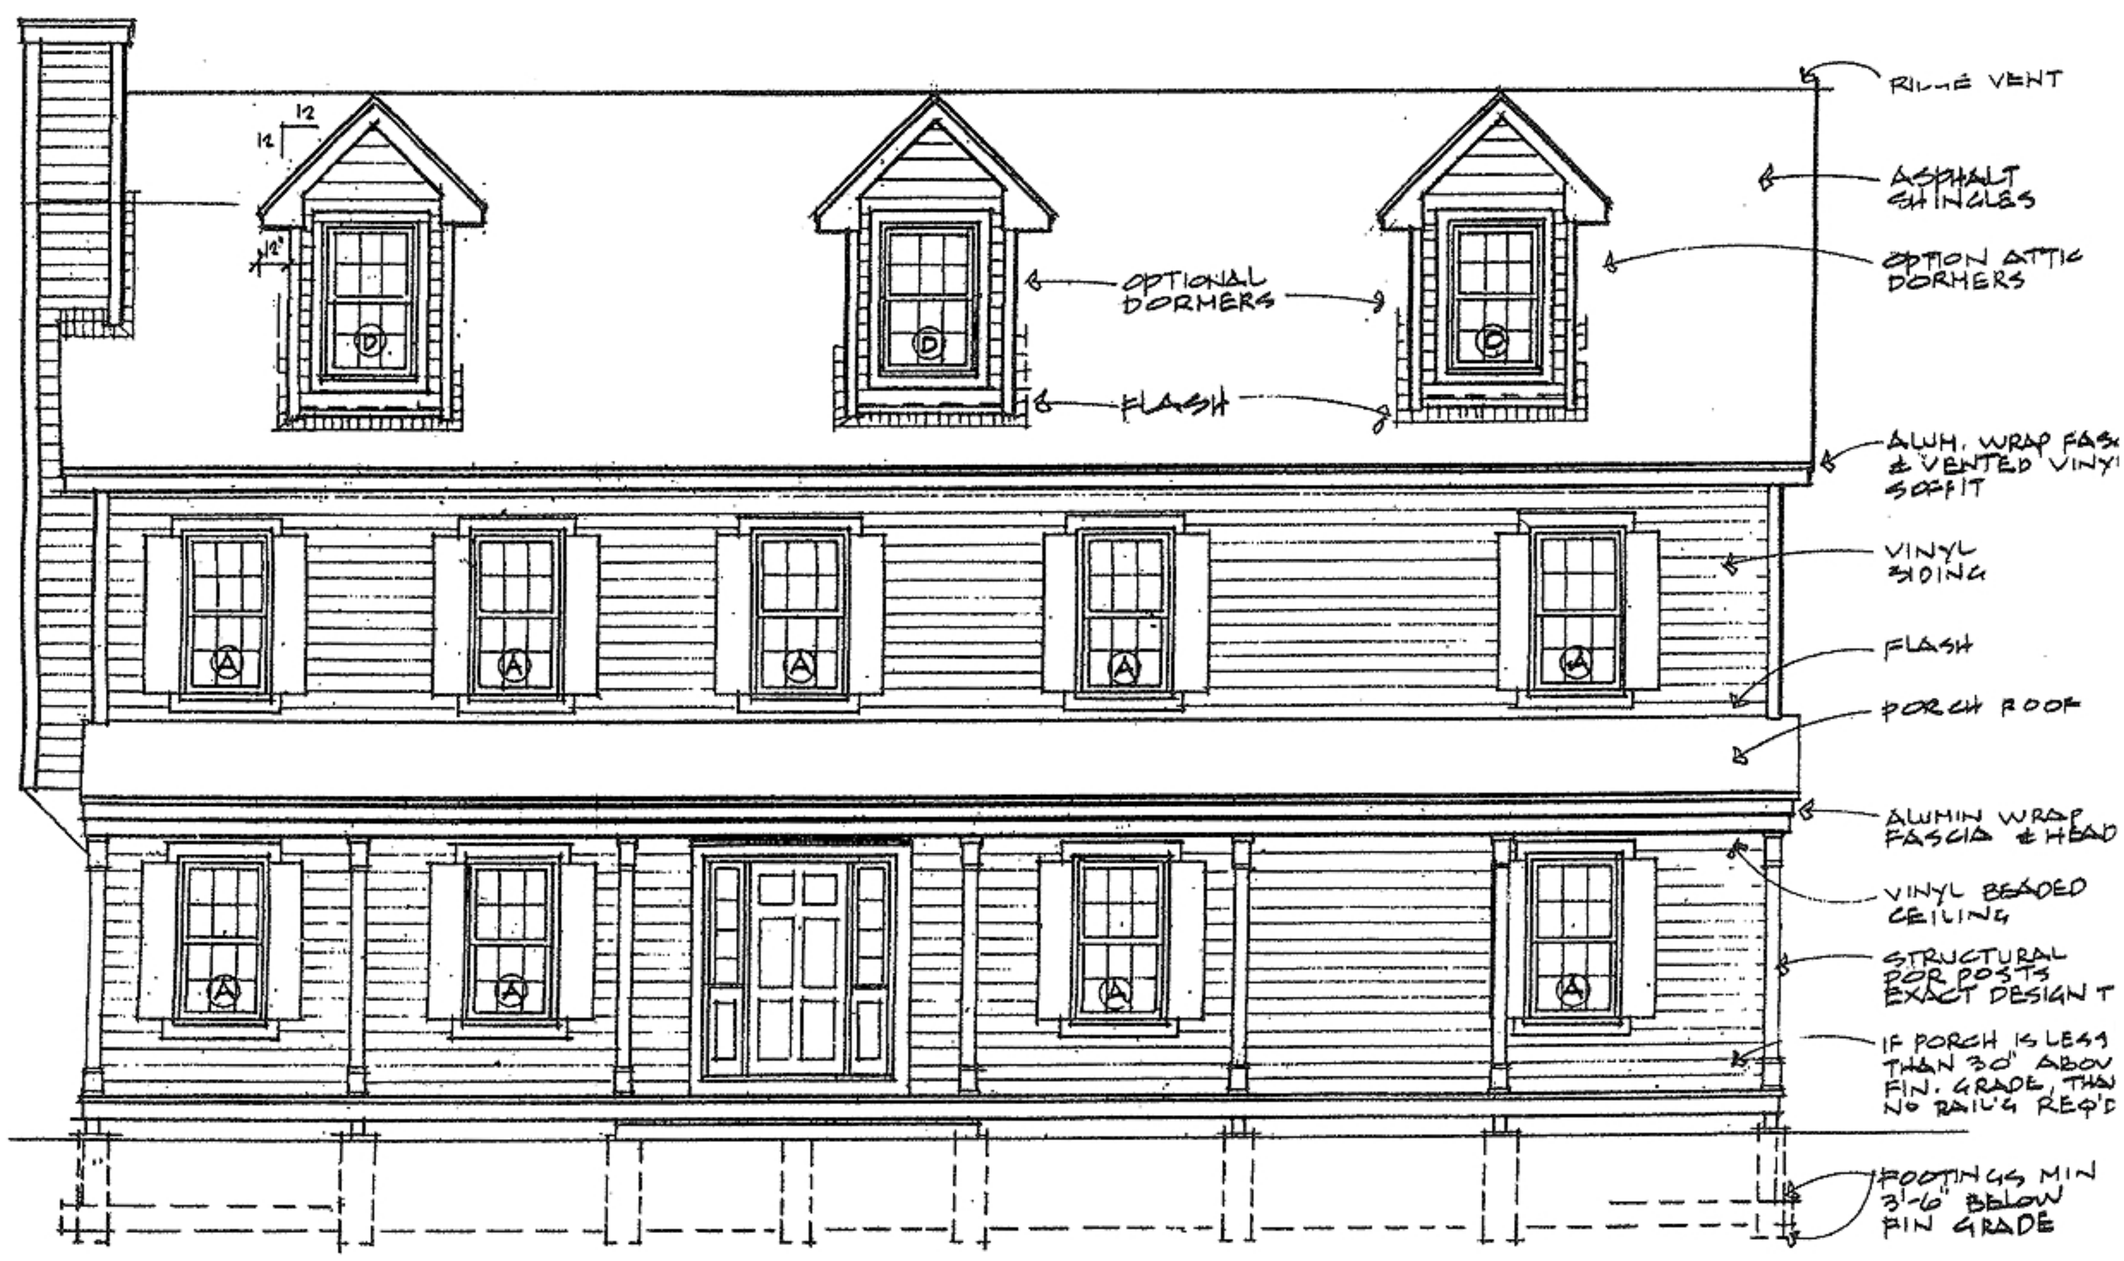
FRONT ELEVATION PLAN