SELF STORAGE OFFICE - ELEVATION PLANS
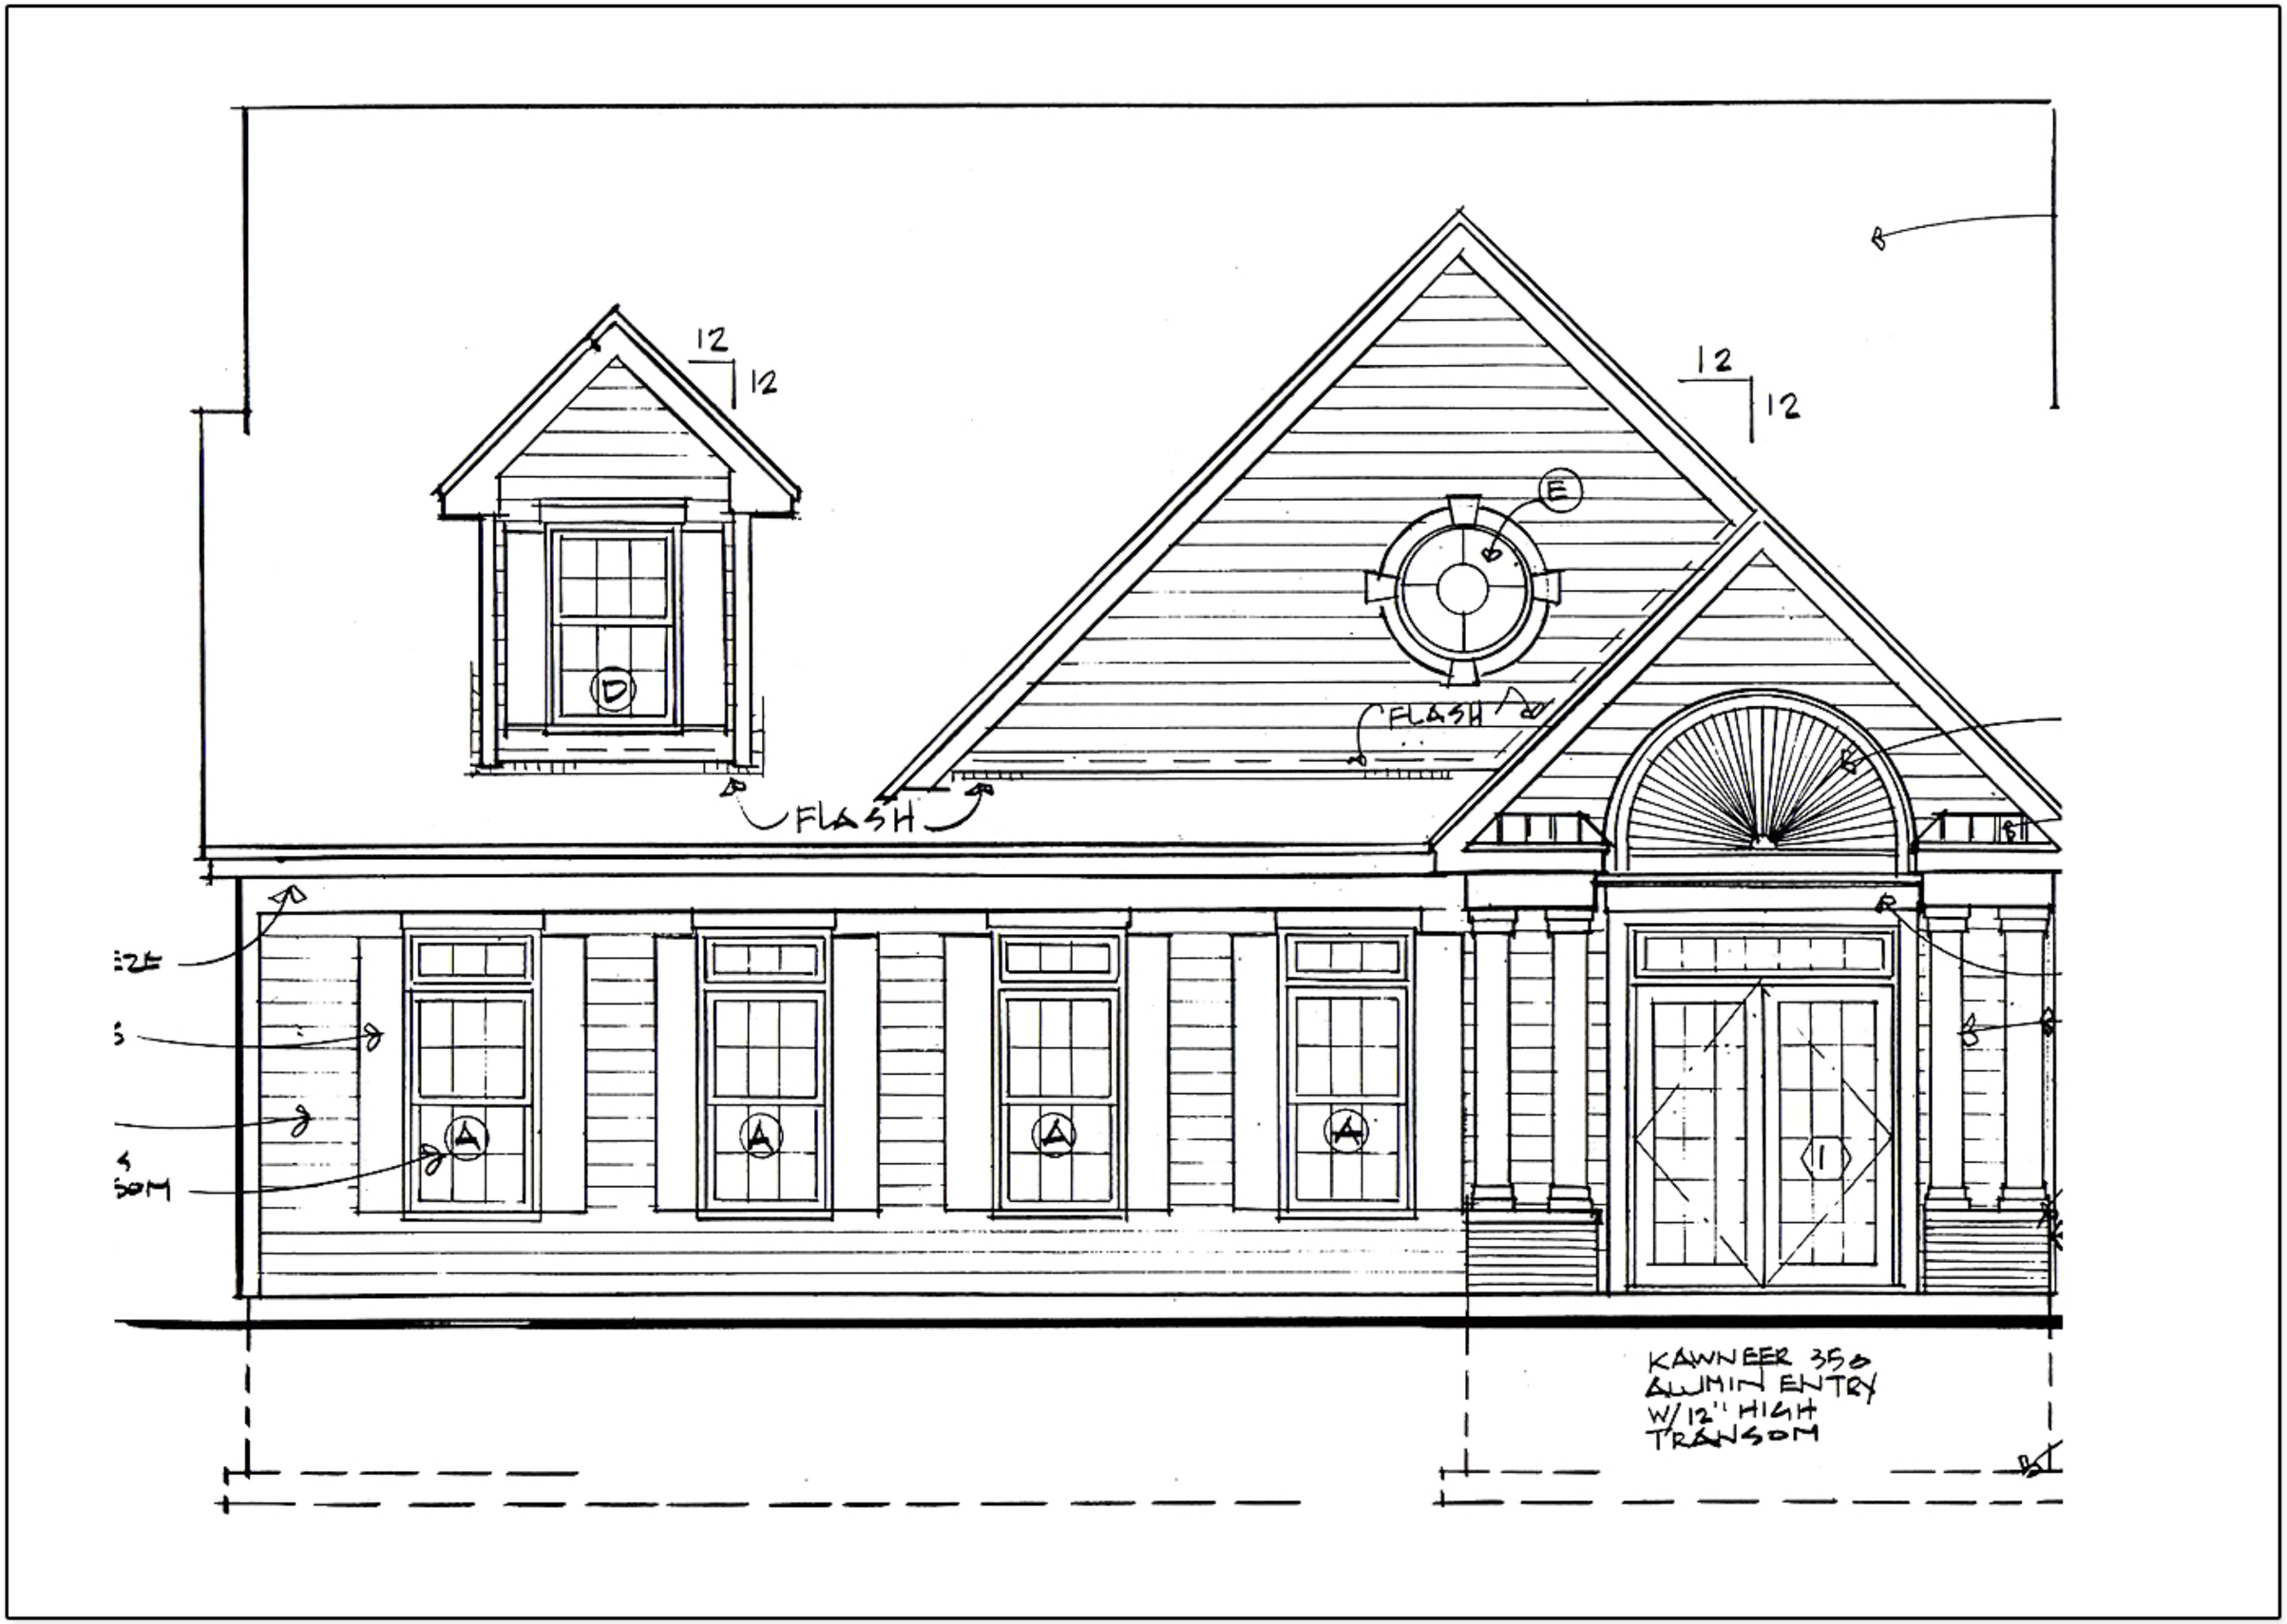
FRONT ELEVATION PLAN