SELF STORAGE OFFICE - FLOOR PLANS
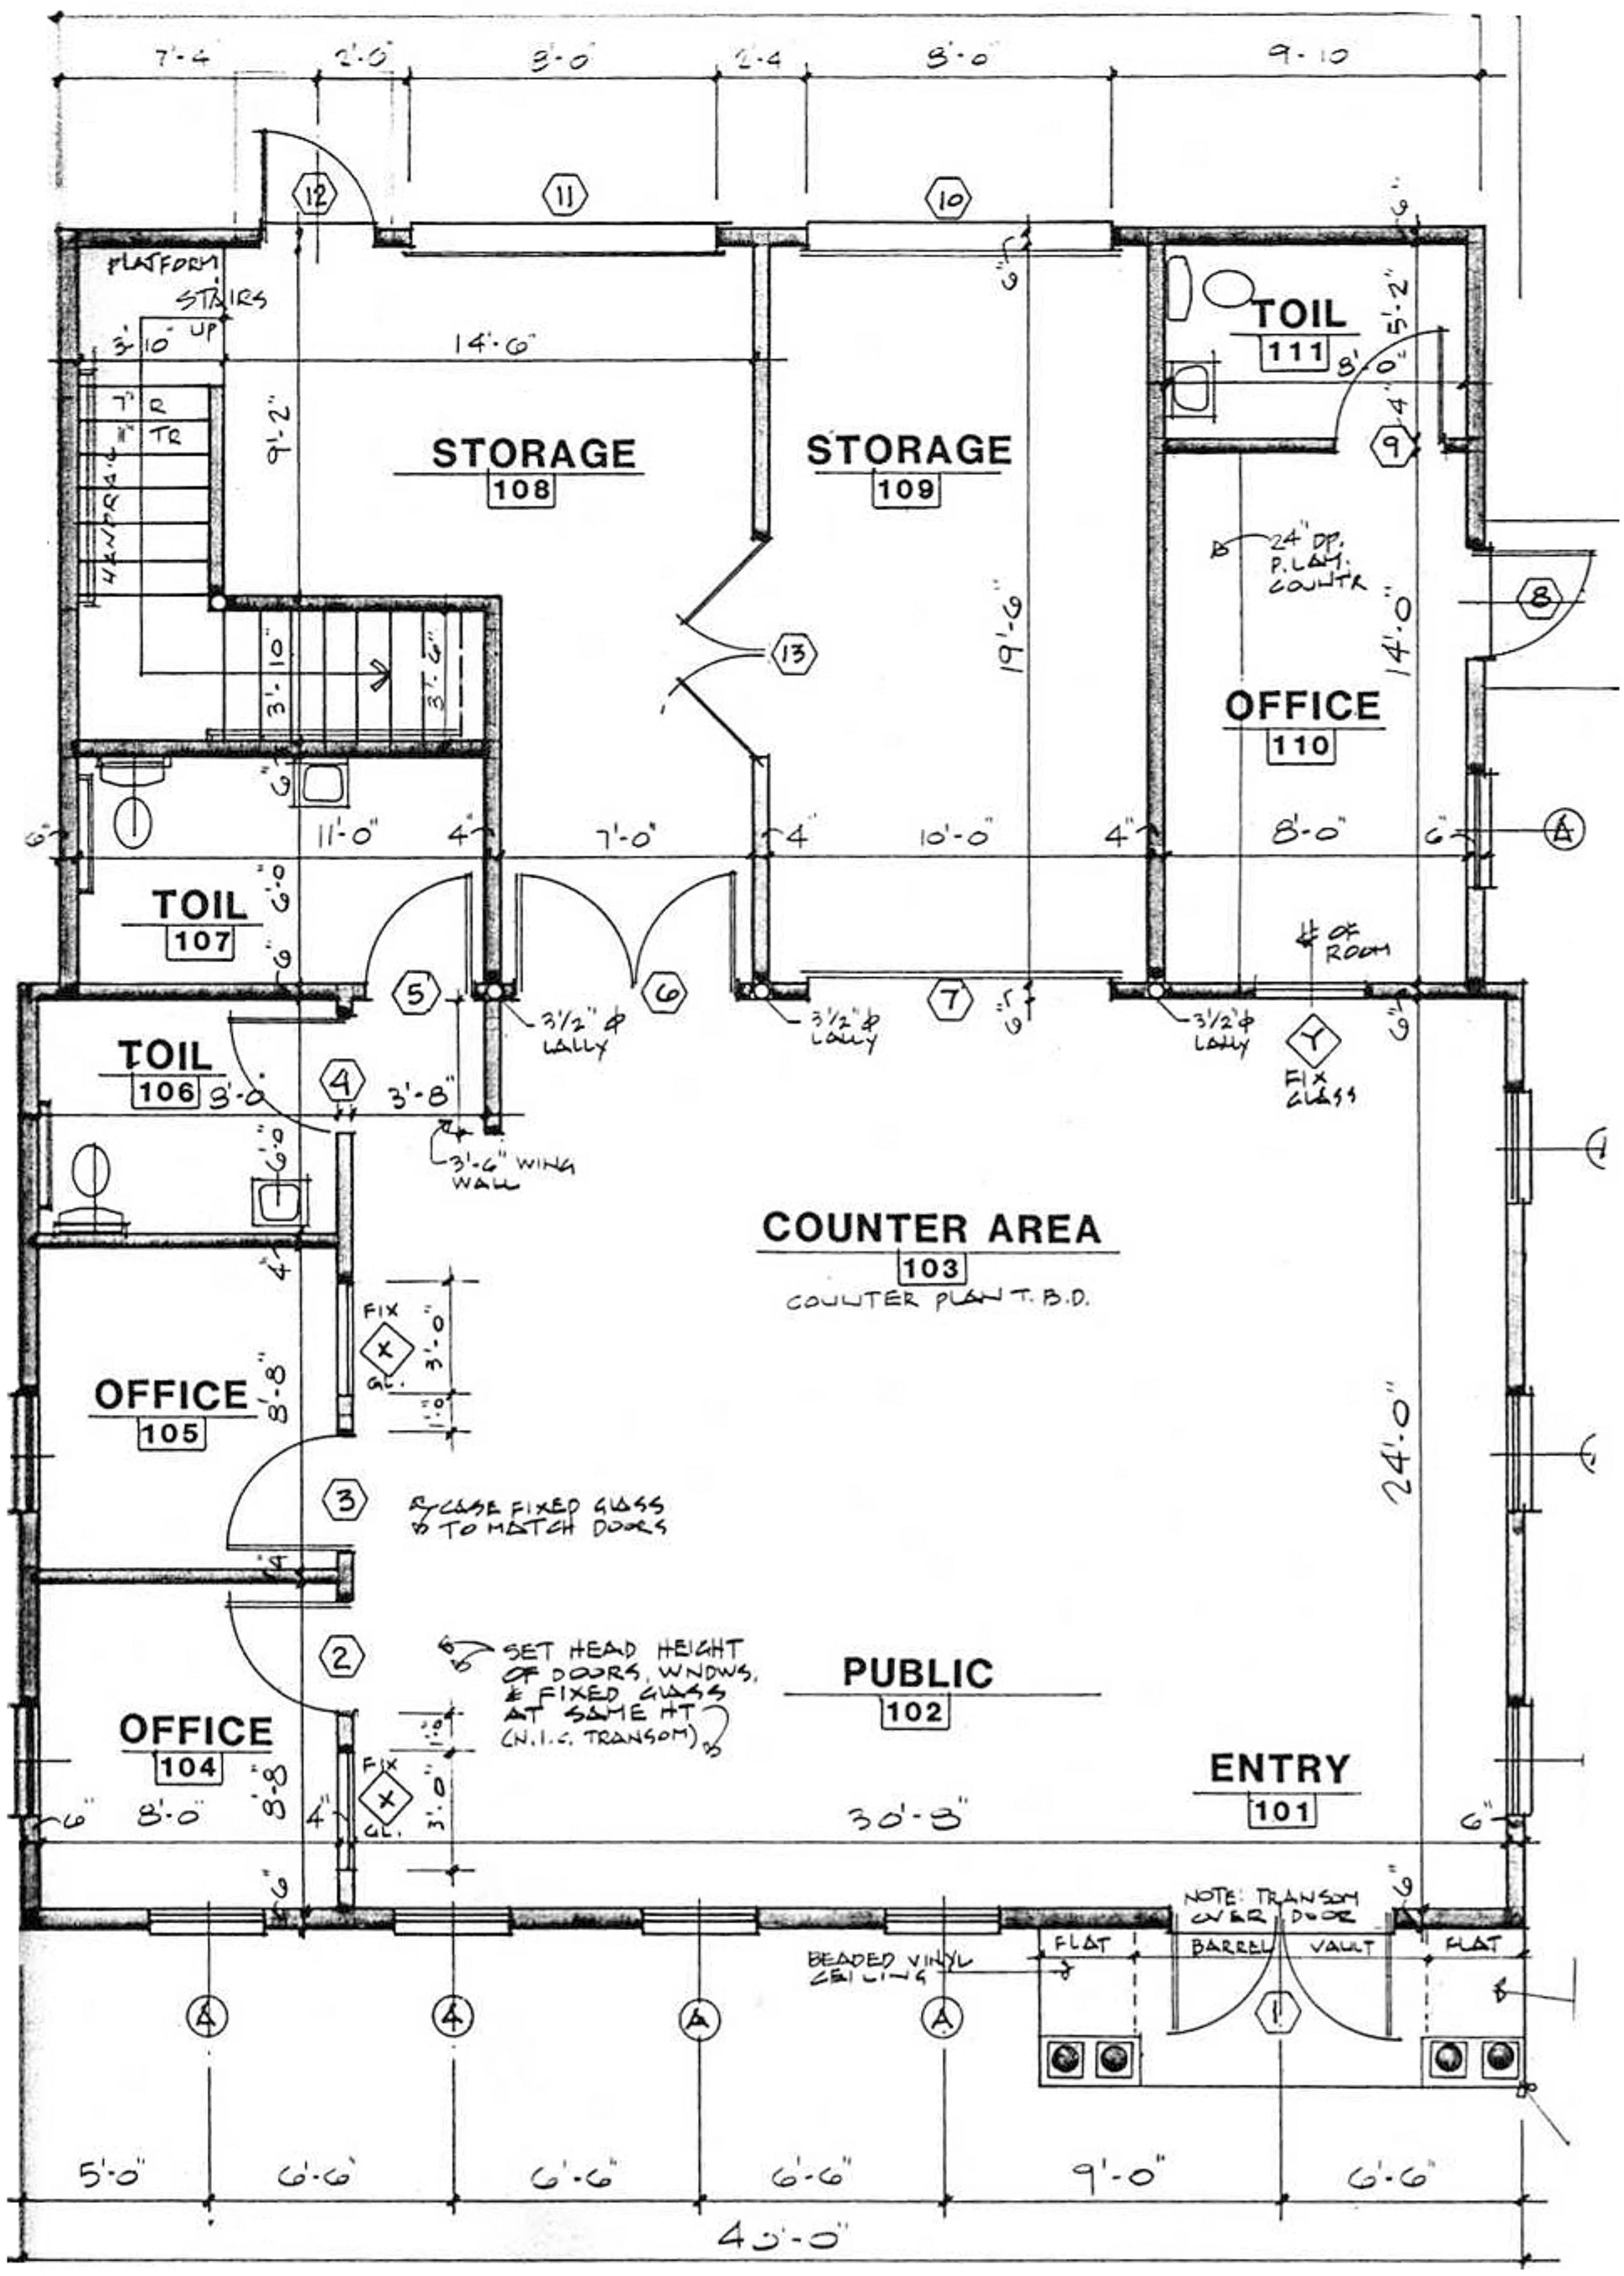
MAIN LEVEL FLOOR PLAN